
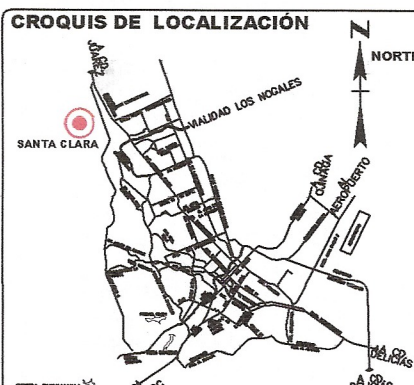


SUBCUENCA	TIEMPO DE CONCENTRACION Tc, en hr.						
	PENDIENTE	S	KIRPICH	ROANE	SCS	TEMEL	ADOPTADO
SC1	0.0467	0.084	0.082	0.080	0.211	0.211	0.211
SC1.1	0.0905	0.055	0.120	0.117	0.158	0.158	0.158
SC1.2	0.0370	0.083	0.081	0.079	0.200	0.200	0.200
SC2	0.0719	0.116	0.116	0.114	0.315	0.315	0.315
SC2.1	0.0452	0.101	0.101	0.099	0.250	0.250	0.250
SC2.2	0.1187	0.037	0.037	0.036	0.112	0.112	0.112
SC2.3	0.0375	0.095	0.095	0.093	0.228	0.228	0.228
SC2.4	0.0171	0.159	0.159	0.155	0.328	0.328	0.328

SUBCUENCA	PENDIENTE (S)			
	GENERAL	AREAS SEM	TAYLOR-SH	ADOPTADO
SC1	0.0501	0.0467	0.0467	0.0467
SC1.1	0.0121	0.0068	0.0068	0.0068
SC1.2	0.0396	0.0370	0.0370	0.0370
SC2	0.0719	0.0184	0.0719	0.0719
SC2.1	0.0432	0.0242	0.0432	0.0432
SC2.2	0.1187	0.0441	0.1187	0.1187
SC2.3	0.0375	0.0467	0.0375	0.0375
SC2.4	0.0171	0.0154	0.0171	0.0171

LOCALIZACIÓN

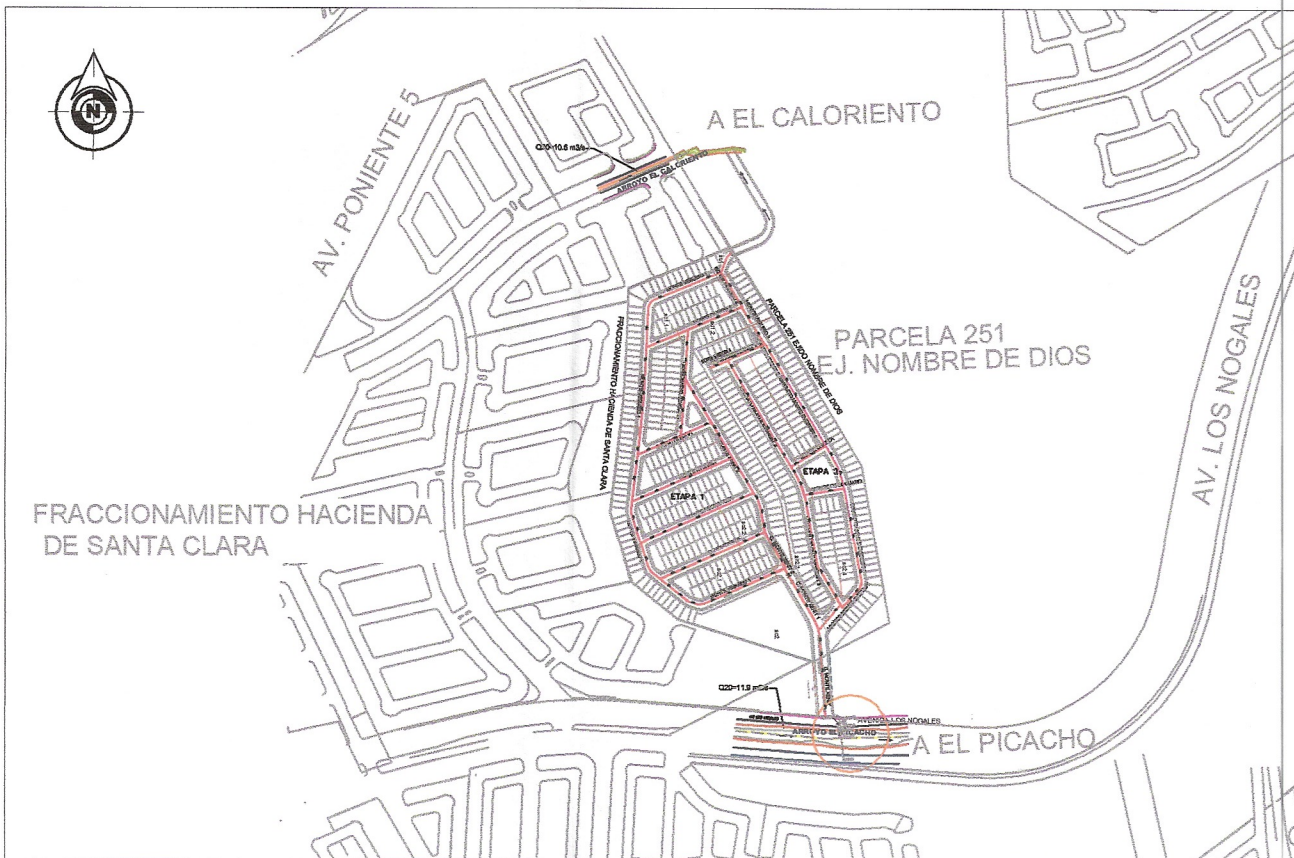

PERITO RESPONSABLE





Refugio Guadramana Corona

SUBCUENCA	AREA m2	AREA Km2	PARAMETROS FISICOS						
			PERIMETRO m	L m	L km	ELEVACION (m) MAXIMA	ELEVACION (m) MINIMA	H m	Nº
SC1	24,682,4192	0.0247	771,6300	292,3900	0.2924	1,567.0	1,552.4	14.66	69.8
SC1.1	11,080,5274	0.0111	569,6000	238,1300	0.2381	1,559.7	1,556.9	2.9	90.0
SC1.2	12,711,3753	0.0127	674,5000	296,4800	0.2965	1,567.0	1,556.9	10.2	91.2
SC2	80,931,5460	0.0809	1,426,9800	553,0800	0.5531	1,564.1	1,524.3	39.7	63.2
SC2.1	25,887,8668	0.0259	729,6000	369,5700	0.3696	1,564.1	1,548.5	15.6	69.6
SC2.2	8,639,9222	0.0086	499,7000	159,9500	0.1600	1,567.0	1,548.0	19.0	69.6
SC2.3	14,096,2739	0.0141	712,6700	307,2100	0.3072	1,549.3	1,537.8	11.5	89.2
SC2.4	16,906,0445	0.0169	942,5213	406,6800	0.4067	1,544.1	1,537.2	6.9	89.8


SUBCUENCA	PARAMETRO	GASTO MÁXIMO ORDINARIO EN m³/s, CHOW									
		2	5	10	20	50	100	250	500	1000	2000
SC1	Q (m³/s)	0.115	0.210	0.292	0.383	0.513	0.617	0.761	0.874	0.991	1.110
SC1.1	Q (m³/s)	0.050	0.082	0.109	0.137	0.176	0.210	0.260	0.300	0.340	0.382
SC1.2	Q (m³/s)	0.067	0.104	0.134	0.169	0.220	0.260	0.316	0.359	0.404	0.449
SC2	Q (m³/s)	0.146	0.264	0.389	0.534	0.746	0.921	1.167	1.364	1.568	1.778
SC2.1	Q (m³/s)	0.038	0.062	0.085	0.110	0.145	0.174	0.213	0.244	0.276	0.308
SC2.2	Q (m³/s)	0.038	0.062	0.085	0.110	0.145	0.174	0.213	0.244	0.276	0.308
SC2.3	Q (m³/s)	0.056	0.090	0.118	0.152	0.201	0.240	0.294	0.336	0.379	0.424
SC2.4	Q (m³/s)	0.038	0.062	0.085	0.110	0.145	0.174	0.213	0.244	0.276	0.308

SUBCUENCA	PARAMETRO	GASTO MÁXIMO ORDINARIO EN m³/s, HUT									
		2	5	10	20	50	100	250	500	1000	2000
SC1	Q (m³/s)	0.147	0.229	0.296	0.367	0.469	0.550	0.662	0.748	0.836	0.926
SC1.1	Q (m³/s)	0.069	0.108	0.141	0.175	0.221	0.258	0.311	0.352	0.394	0.436
SC1.2	Q (m³/s)	0.087	0.130	0.168	0.207	0.261	0.304	0.361	0.406	0.450	0.496
SC2	Q (m³/s)	0.194	0.334	0.459	0.601	0.804	0.967	1.193	1.371	1.553	1.740
SC2.1	Q (m³/s)	0.034	0.054	0.073	0.093	0.121	0.147	0.180	0.209	0.238	0.267
SC2.2	Q (m³/s)	0.049	0.076	0.099	0.123	0.158	0.185	0.222	0.250	0.279	0.308
SC2.3	Q (m³/s)	0.072	0.112	0.147	0.185	0.236	0.277	0.332	0.374	0.418	0.462
SC2.4	Q (m³/s)	0.097	0.149	0.191	0.236	0.297	0.345	0.409	0.459	0.509	0.560

SUBCUENCA	PARAMETRO	GASTO MÁXIMO ORDINARIO EN m³/s, RACIONAL									
		2	5	10	20	50	100	250	500	1000	2000
SC1	Q (m³/s)	0.090	0.162	0.226	0.296	0.396	0.476	0.588	0.675	0.765	0.857
SC1.1	Q (m³/s)	0.050	0.082	0.109	0.137	0.179	0.216	0.268	0.308	0.350	0.392
SC1.2	Q (m³/s)	0.063	0.106	0.143	0.182	0.237	0.281	0.340	0.387	0.435	0.483
SC2	Q (m³/s)	0.122E-01	0.257	0.382	0.523	0.732	0.903	1.145	1.338	1.538	1.744
SC2.1	Q (m³/s)	0.034	0.060	0.082	0.107	0.141	0.169	0.207	0.237	0.268	0.299
SC2.2	Q (m³/s)	0.053	0.092	0.127	0.164	0.217	0.259	0.318	0.364	0.410	0.458
SC2.3	Q (m³/s)	0.088	0.143	0.190	0.239	0.308	0.362	0.437	0.494	0.553	0.613
SC2.4	Q (m³/s)	0.090	0.162	0.226	0.296	0.396	0.476	0.588	0.675	0.765	0.857

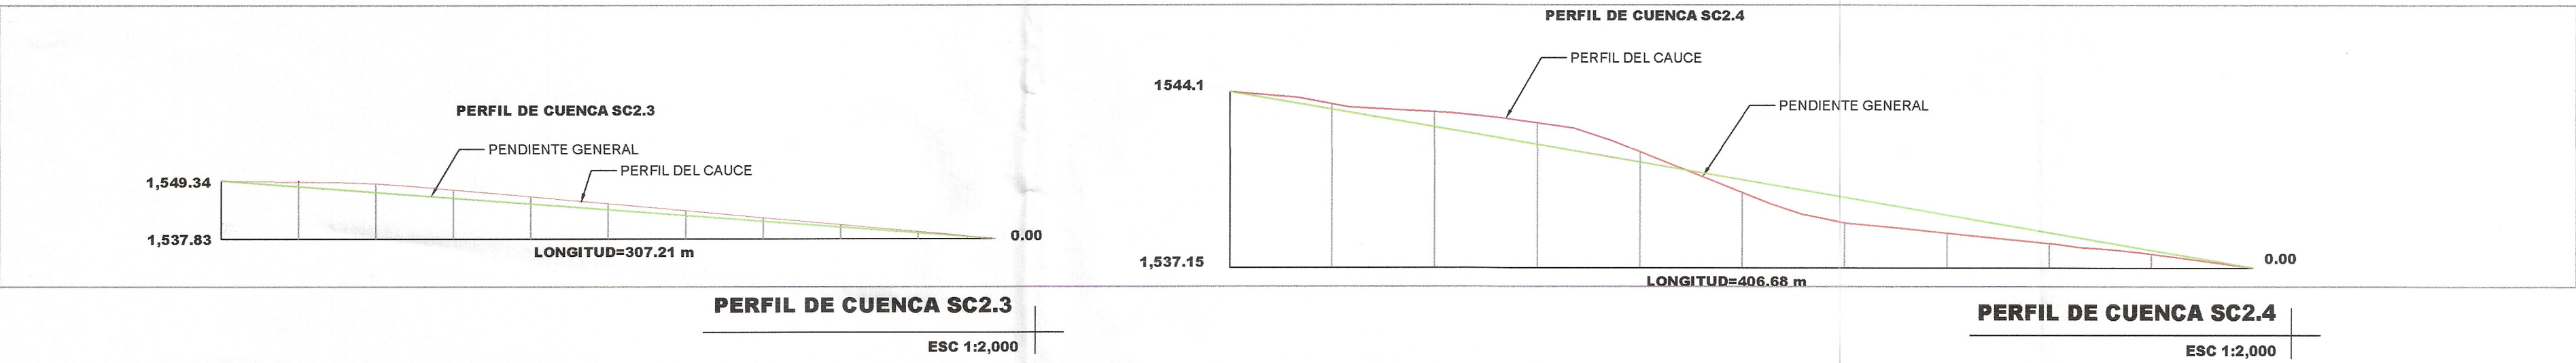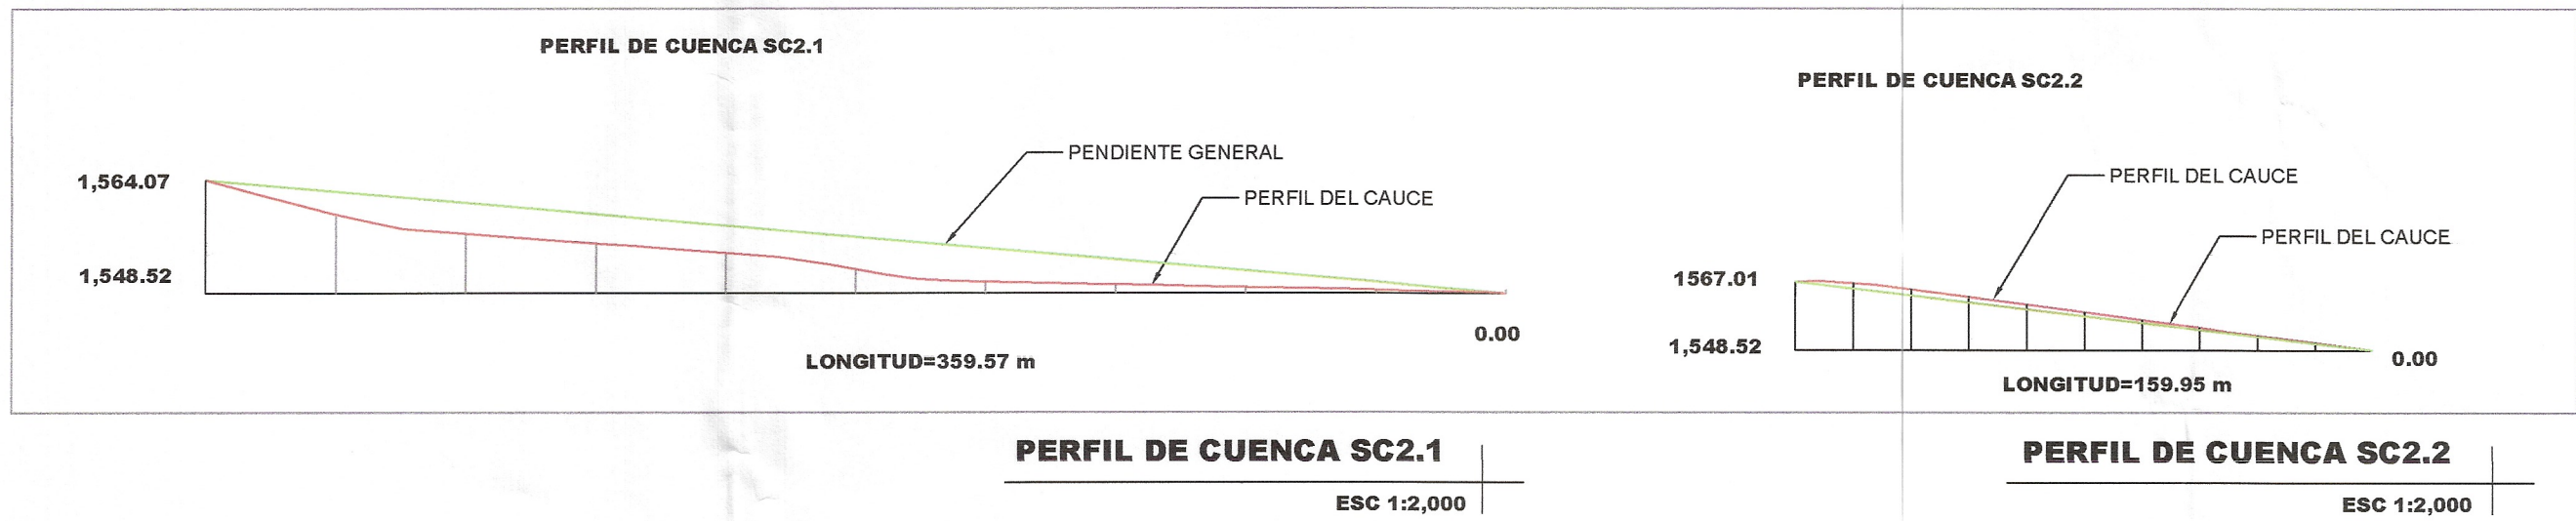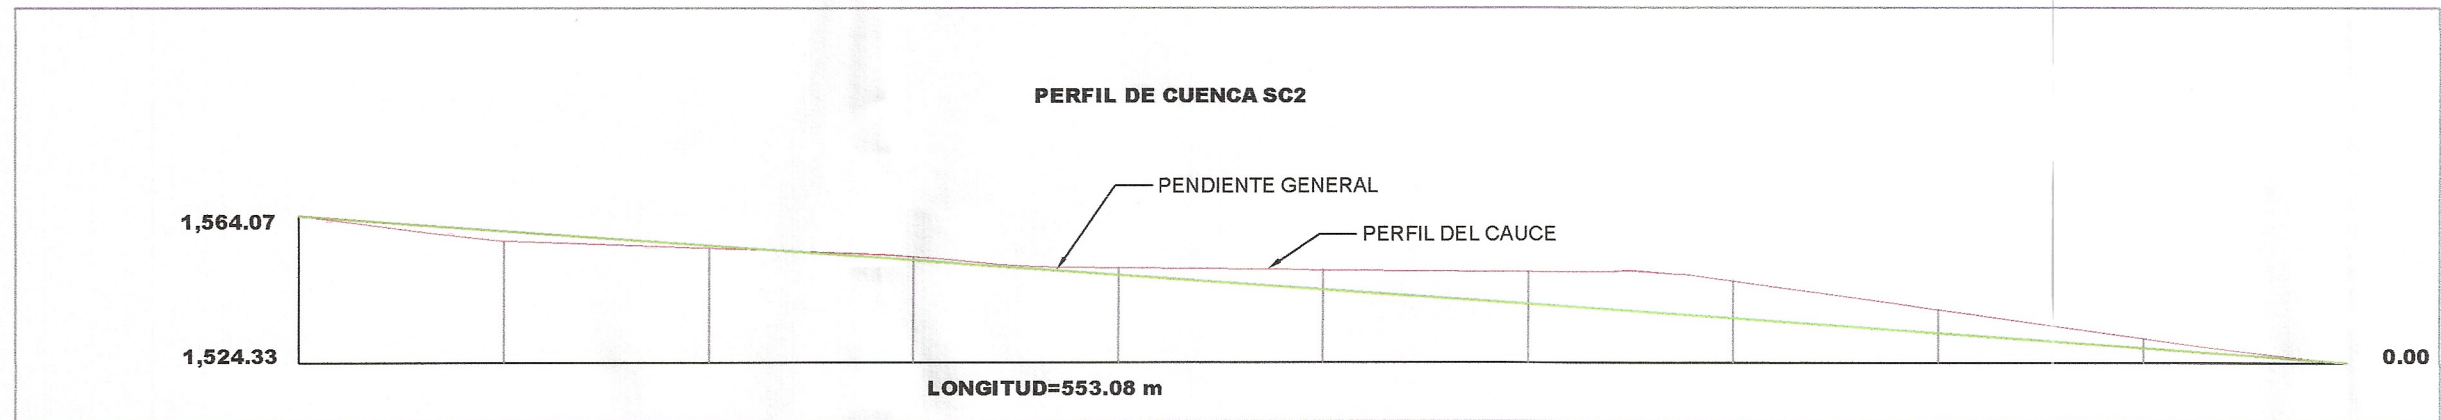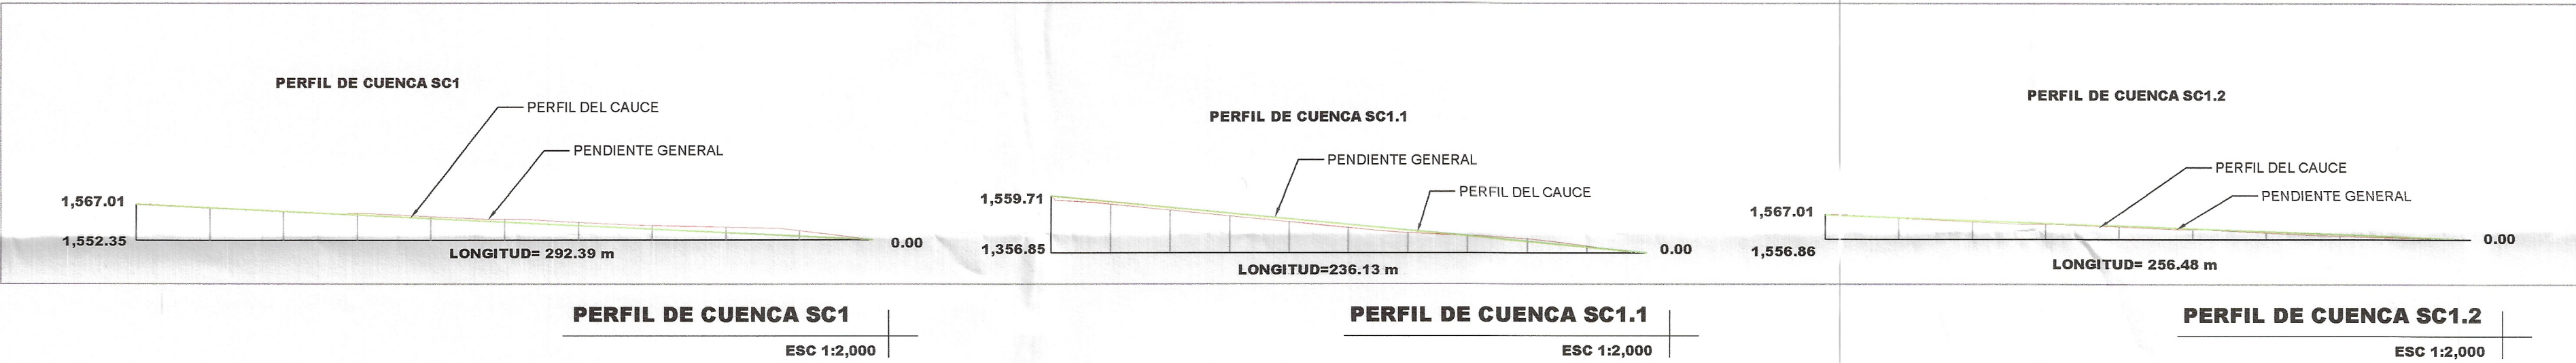

NOTAS:
TOPOGRAFIA RESTITUIDA DEL CEN (3.0) DEL INEGI

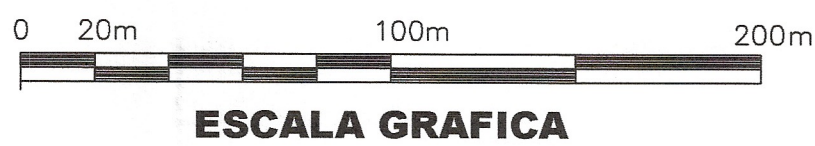

ESCALA GRAFICA

SELLOS Y FIRMAS

REVISO:

PROYECTO:
FRACCIONAMIENTO MONTE XENIT "ACTUALIZACION" DRENAJE PLUVIAL

PLANO:
HIDROLOGICO

CLAVE:
CHIH-001-DREN-001

FECHA:
ENERO 2019

ESCALA:
INDICADA

DIBUJO:
PROYECTOS

REVISO:
CHIHUAHUA, CHH.