



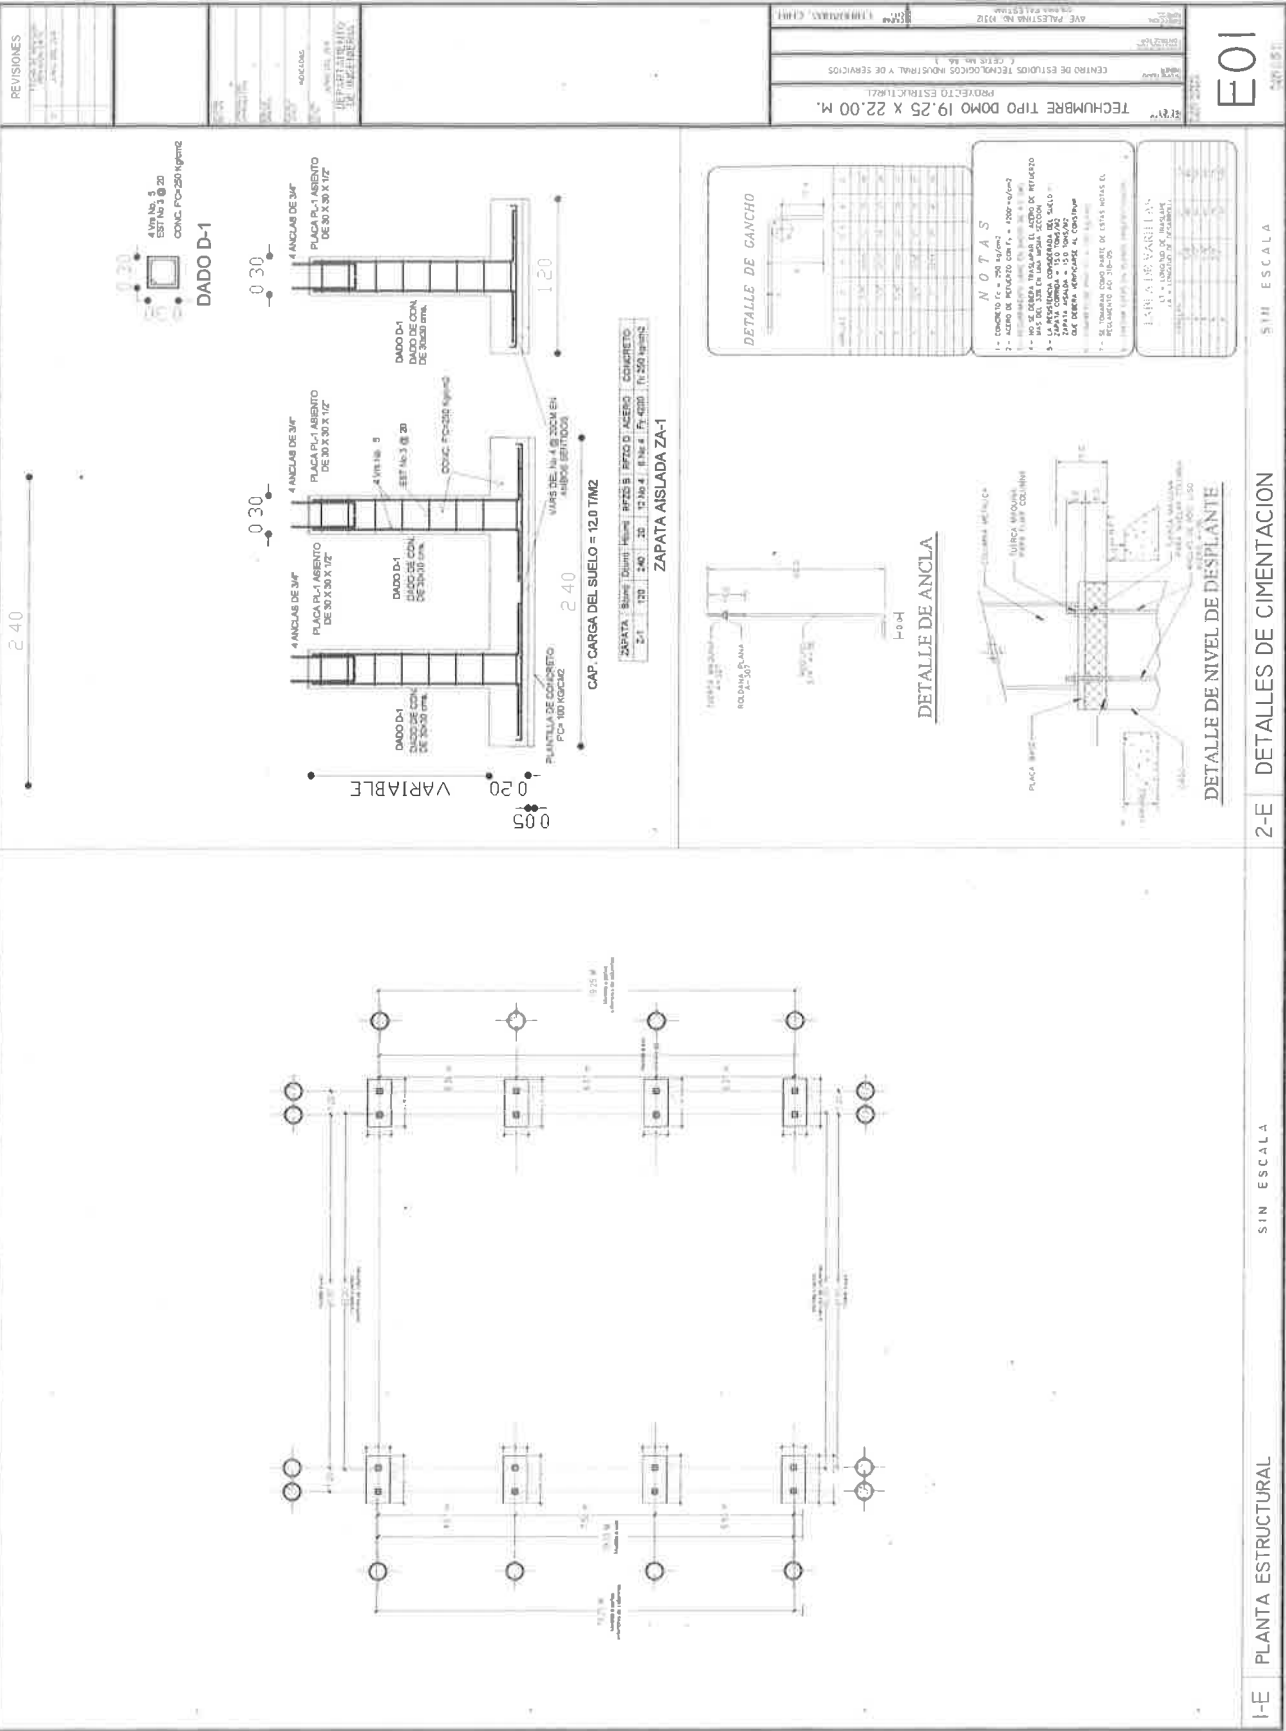

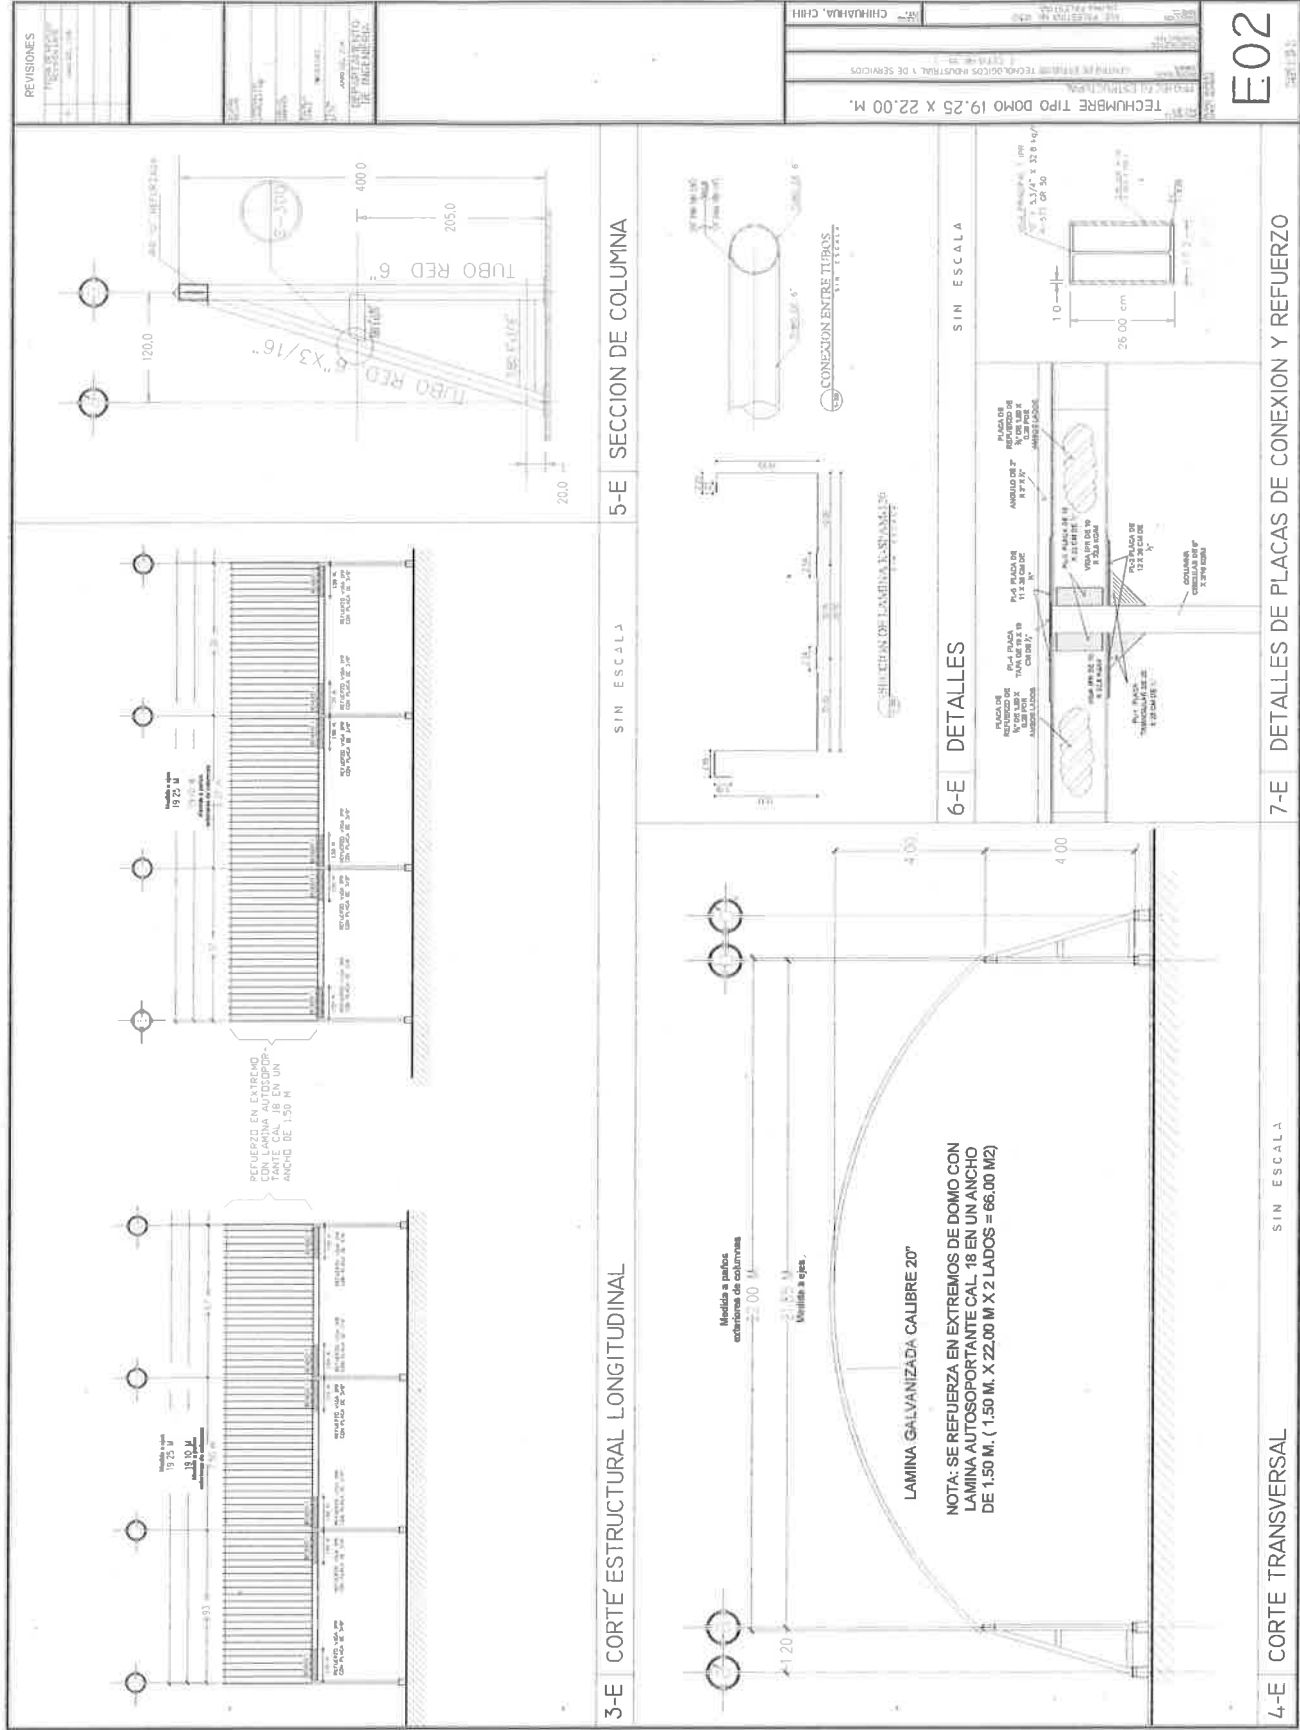

E02

TECHUMBRE TIPO DOMO 19.25 X 22.00 M.

CHIRIQUIA, CRIH

REVISIONES